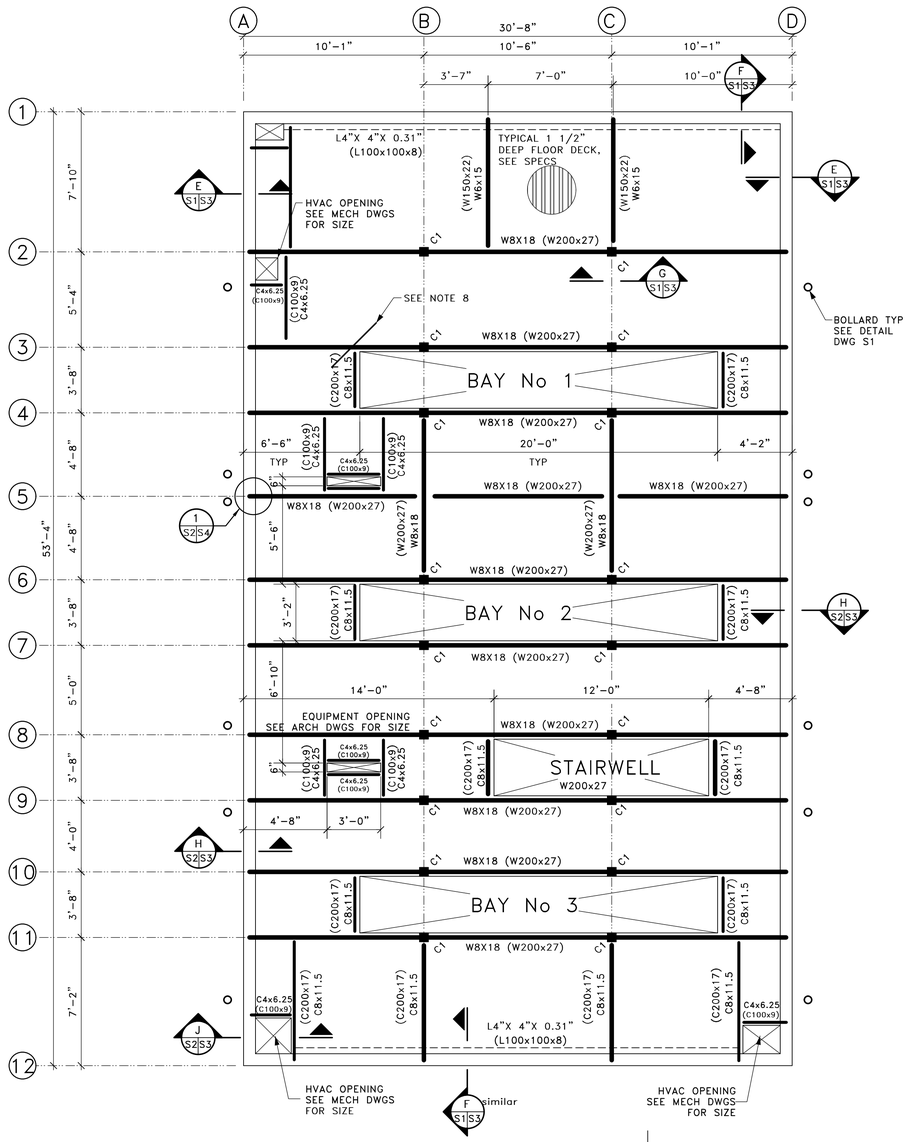

MAIN FLOOR FRAMING PLAN

SCALE: 1/4" = 1'-0"

NOTES

1. T/C FLOOR EL 100'-0" UNLESS NOTED OTHERWISE.
2. TOP OF STEEL BEAMS EL 99'-7 1/2" UNLESS NOTED -4"
3. FOR EXACT LOCATION OF DOORS REFER TO ARCH DWGS.
4. ALL C1 COLUMNS ARE HSS 3" X 3" X 0.25" (76 x 76 x 6.4) UNLESS NOTED.
5. FOR STAIRWELL DETAILS REFER TO ARCH DWGS.
6. FLOOR TO CONSIST OF CONCRETE ON 1 1/2" METAL DECK WITH AN OVERALL THICKNESS TO BE 6" UNLESS NOTED. REFER ALSO TO SPECIFICATIONS DWG S5.
7. PROVIDE DOWELS IN FOUNDATION WALL FOR MASONRY PILASTERS. DOWELS TO MATCH VERT PILASTER BARS. SEE ROOF PLAN.
8. PROVIDE 1-15M x 24" LG DIAGONAL BARS AT ALL OPENING CORNERS.

DESIGN LOADS ON FLOOR

1. DEAD LOAD = 75 PSF.
2. LIVE LOAD = 125 PSF PLUS 10 KIP WHEEL LOAD.

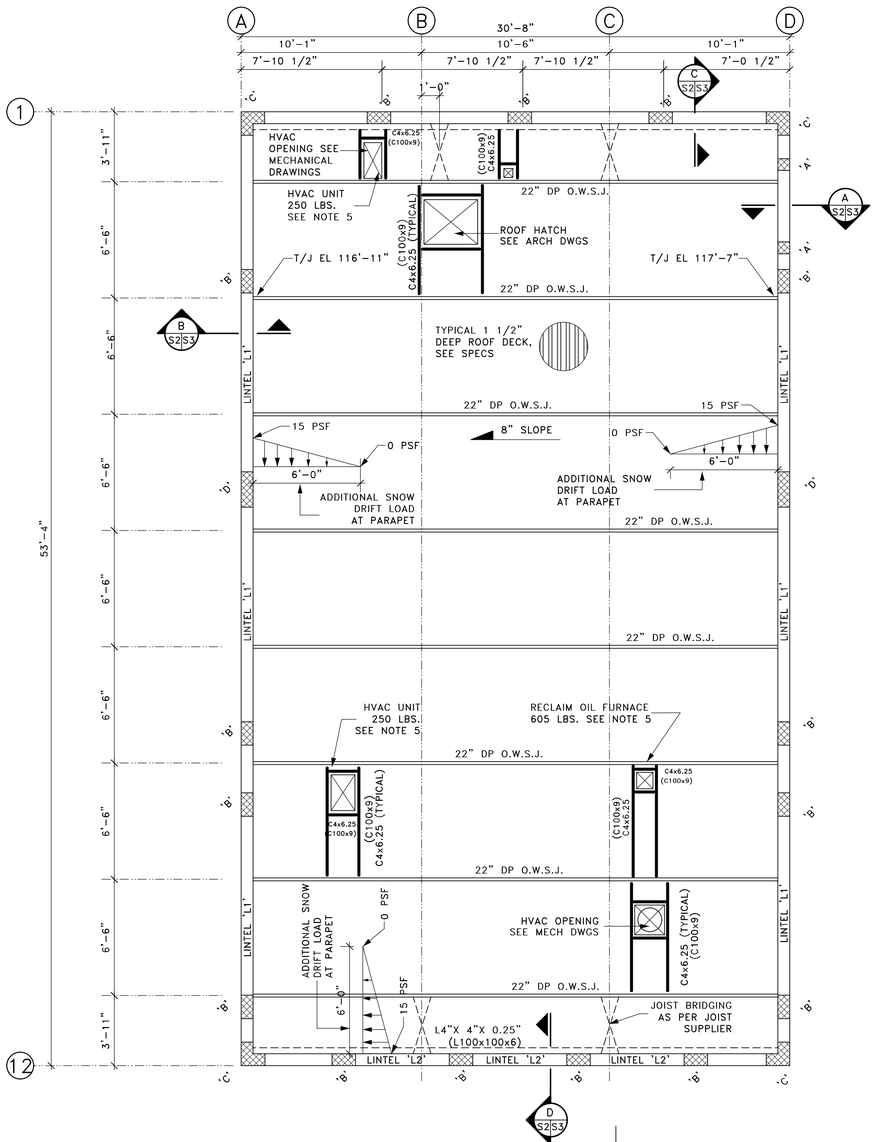

ROOF FRAMING PLAN

SCALE: 1/4" = 1'-0"

NOTES

1. U/S METAL DECK ELEV VARIES. SEE PLAN.
2. FOR EXACT LOCATION OF DOORS REFER TO ARCH DWGS.
3. ALL ROOF OPENINGS SHOWN TO BE FRAMED WITH C4x6.25 (C100x9) UNLESS NOTED OTHERWISE.
4. JOIST ELEVATIONS ARE BASED ON A 2 1/2" DEEP JOIST SHOE.
5. MECH UNIT WEIGHTS SHOWN ARE ESTIMATED ONLY AND ARE TO BE CONFIRMED PRIOR TO FABRICATION OF OWSJ.

DESIGN LOADS ON ROOF

1. DEAD LOAD = 25 PSF.
2. LIVE LOAD = 26 PSF PLUS DRIFTING AS SHOWN.

Lubexx Enterprises Ltd.
8860 - 60 Avenue
Edmonton, AB, T6E 6A6
Tel: (780) 468-2400
Fax: (780) 466-6606

BUILD with US!

LUBE-X FAST OIL CHANGE

REVISIONS:	DATE:
ISSUED FOR BUILDING PERMIT	09.07.10
ISSUED FOR FOUNDATION PERMIT	09.07.10
ISSUED FOR DESIGN REVIEW	08.06.18

SYMBOL LEGEND: X — DETAIL NUMBER; S# | S# — FIRST PAGE REFERENCE; DETAIL PAGE

DEVELOPER:

WAM DEVELOPMENT GROUP
10213 - 111 Street, Edmonton, Alberta, T5K 2V6
Tel: (780) 423-5525 Fax: (780) 425-3564

PRIME CONSULTANT:

VENTURE ENGINEERING CONSULTANTS LTD.
P 780.484.1974 | F 780.484.1975 | venture@connect.ab.ca
www.Venture-Engineering.com
4003 Aspen Drive East, Edmonton, Alberta, T6J 2A7

SEAL:

LUBEX
297 POWDER DRIVE
3-BAY (RIGHT) DRIVE-THRU OIL CHANGE FACILITY

Timberlea LANDING

TOWN: FORT McMURRAY
PROVINCE: ALBERTA

THESE DRAWINGS AND SPECIFICATIONS, AS INSTRUMENTS OF SERVICE ARE THE PROPERTY OF LUBEXX ENTERPRISES LTD., THE COPYRIGHT IN THE SAME BEING RESERVED TO THEM. NO REPRODUCTION MAY BE MADE WITHOUT THE PERMISSION OF LUBEXX ENTERPRISES LTD. ANY AND ALL ERRORS OR OMISSIONS IN THIS DRAWING AND/OR THE SPECIFICATIONS SHALL BE REFERRED TO LUBEXX ENTERPRISES LTD. FOR CORRECT INTERPRETATION AND PROPER REVISION BEFORE PROCEEDING WITH THE WORK.

DRAWING TITLE:

STRUCTURAL FLOOR AND ROOF PLANS

SCALE:	(AS NOTED)
DRAWN BY:	dis
CHECKED:	RAK
FILE NO.:	0906-47
DRAWING ISSUE DATE:	July 10, 2009
DATE OF PLOT:	July 10, 2009

SHEET NO.: S-2